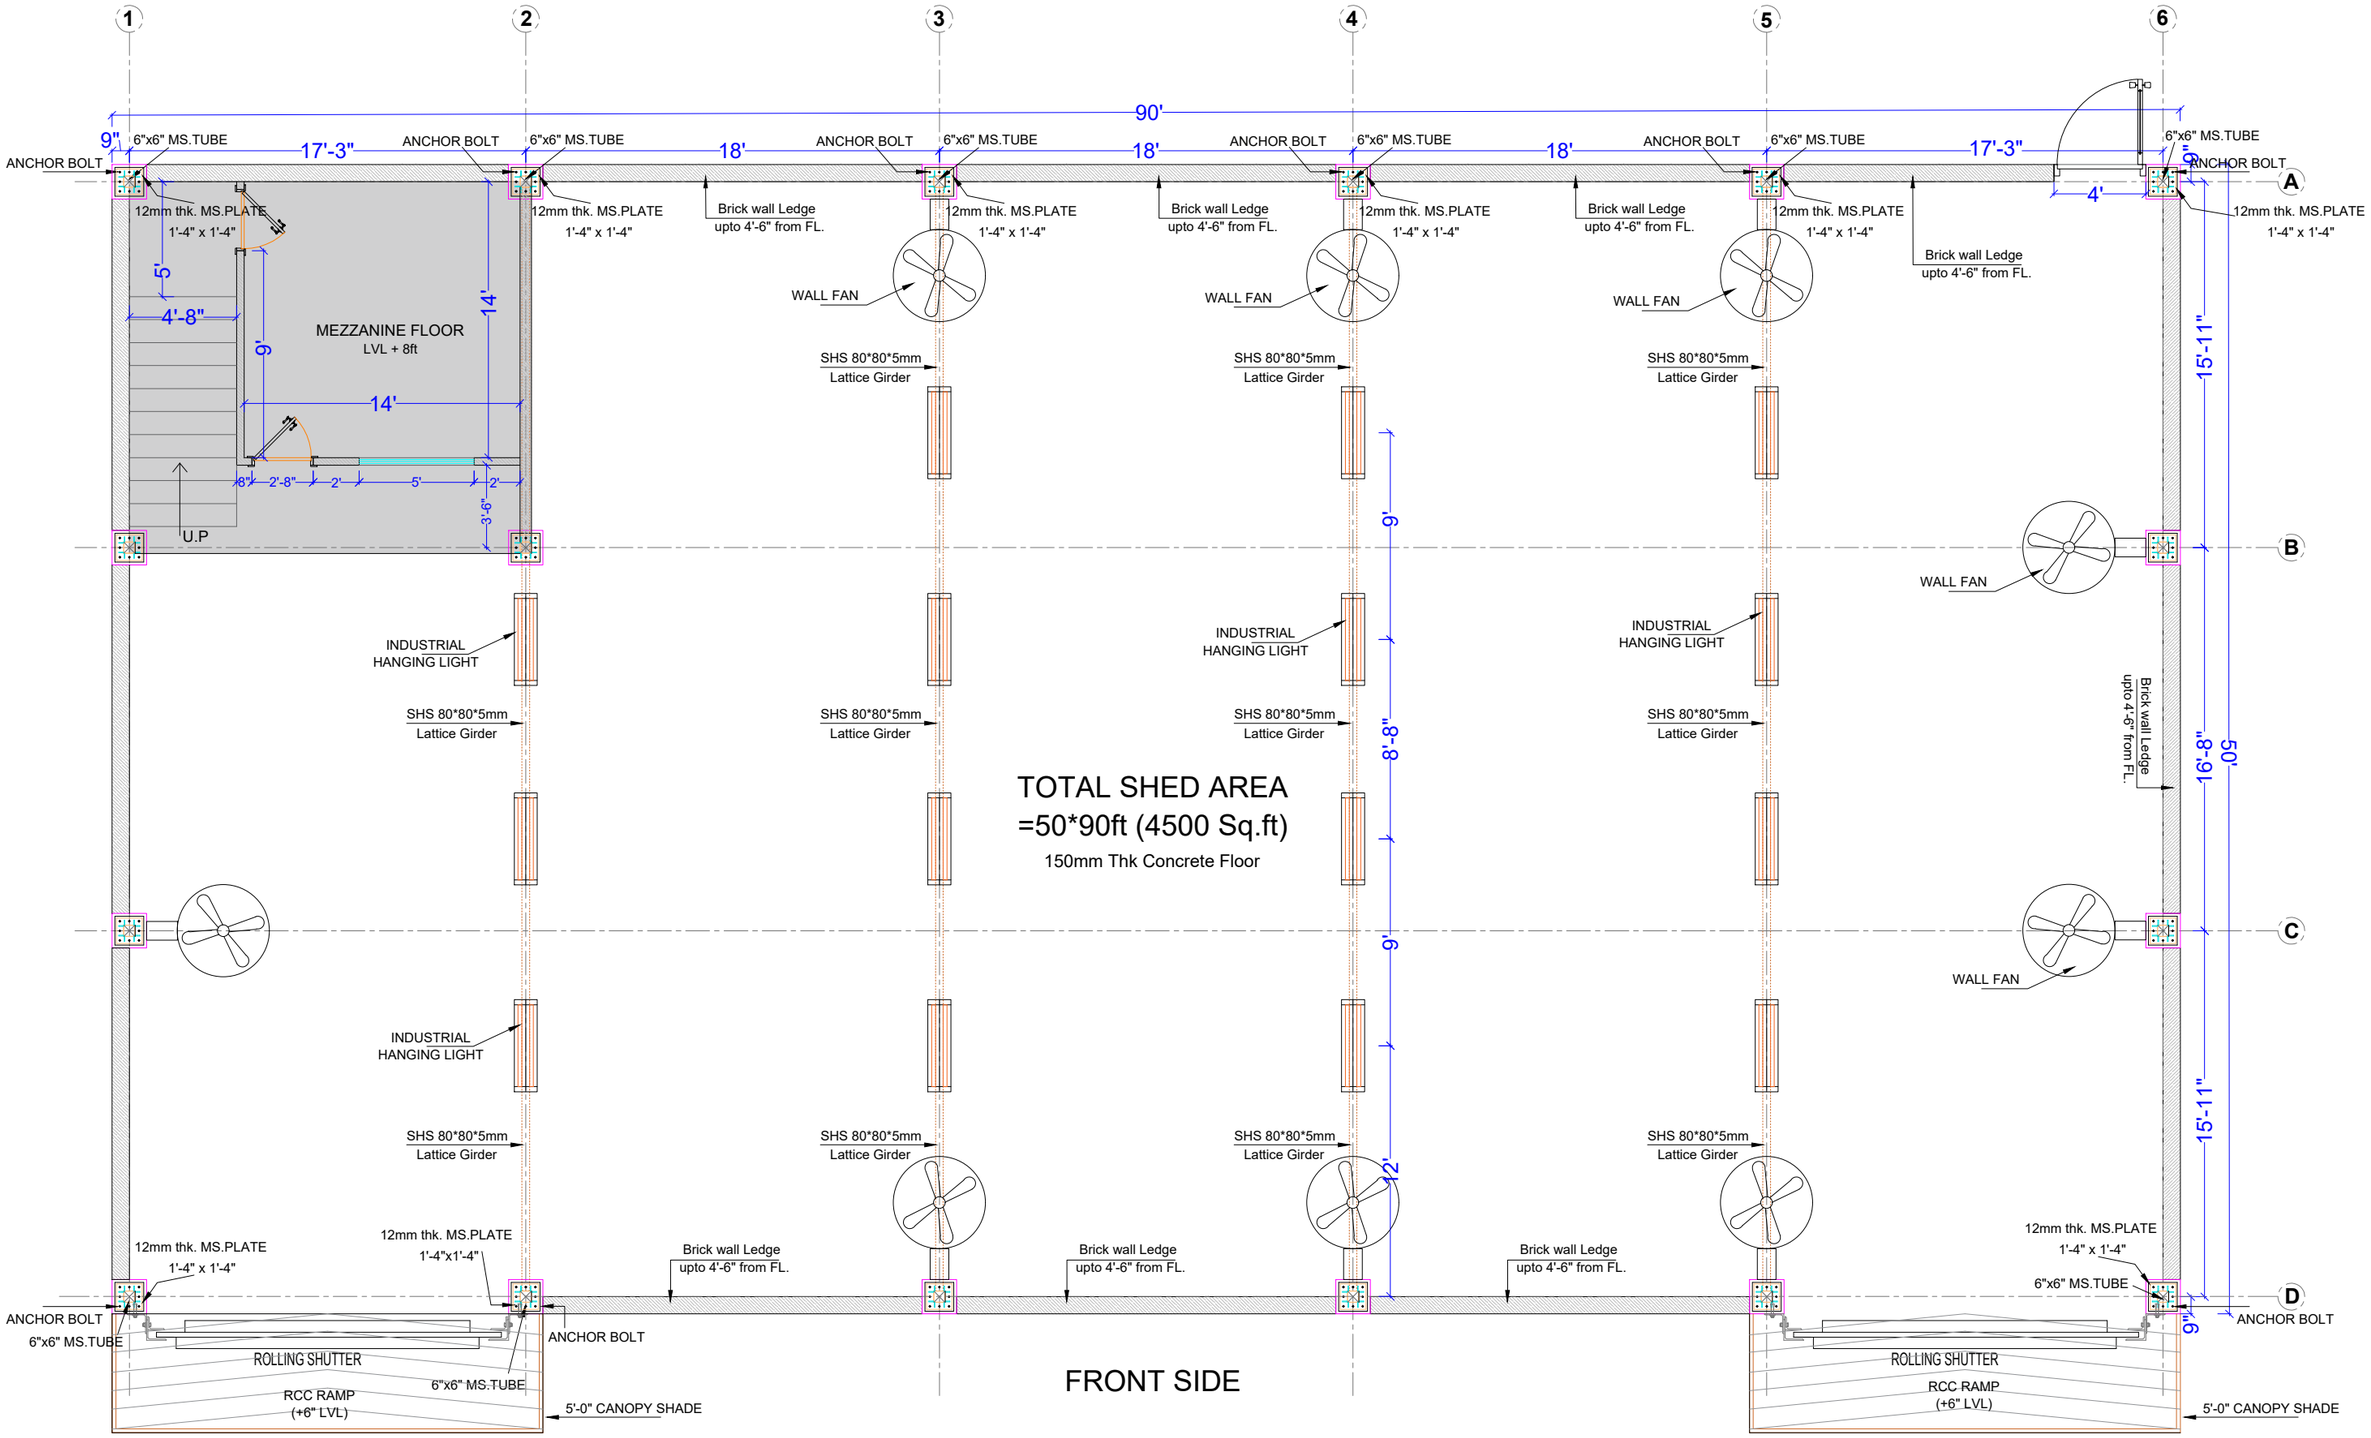

SHED LAYOUT PLAN

PROJECT:-	DWG.TITLE	DATE	ISSUED TO	DESIGNED BY		NORTH
Electrical Plan	Electrical Plan	22.04.2026	SCALE	AR. AMIR KHAN	S R INTERIORS	